© 2012 FKP Architects, Inc. All rights reserved. No part of this document may be reproduced or utilized in any form without prior writhen authorization of FKP Architects, Inc.

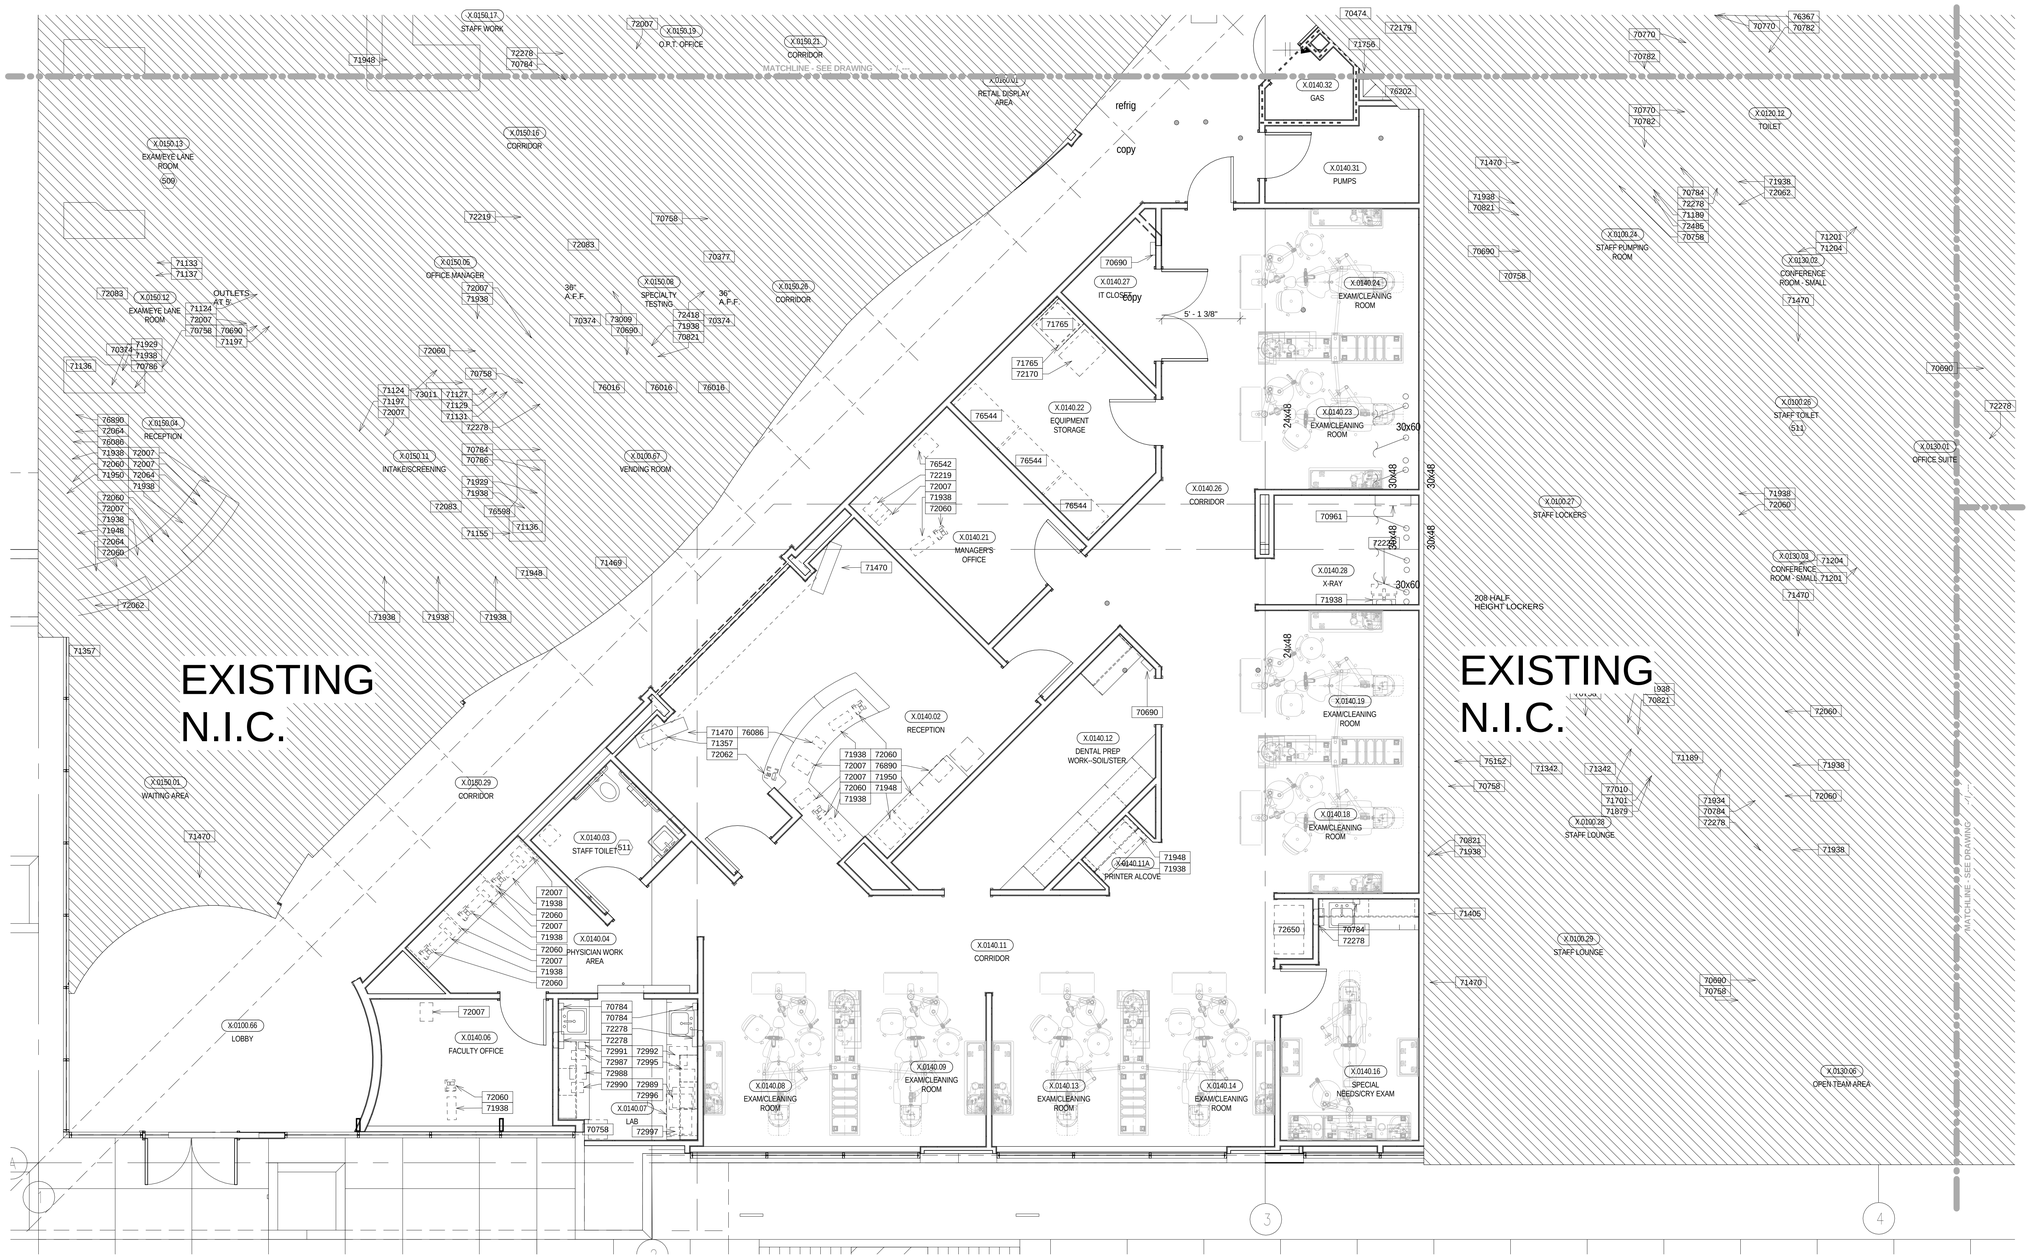

B6 ENLARGED LEVEL 1 EQUIPMENT PLAN - AREA 'D'
1/4" = 1'-0"

N

FKP Architects
Houston | Dallas
ARCHITECT OF RECORD

FKP Interiors
Houston | Dallas
INTERIOR ARCHITECTURE

REVISIONS

1		

PROJECT NAME

TEXAS CHILDREN'S HEALTH PLAN
THE CENTER
DENTAL CLINIC

Texas Children's Hospital

700 N. Sam Houston Parkway West
Houston, TX 77067

PROJECT NUMBER
8231.01

ISSUE
CONSTRUCTION DOCUMENT ISSUE

DATE
AUGUST 2, 2013

DRAWING TITLE
ENLARGED EQUIPMENT PLAN - AREA 'D'

DRAWING NUMBER
EQ3.3D